

SOKEI FIRE

sokeifire.com

FIRE HOSE REEL & HYDRANT BOOSTER CABINETS · AUSTRALIAN STANDARD SIZES · DRAWING PACK

REV. 01 · 2026-09-10

SHEET	DRAWING No.	NOMINAL SIZE (W x H x D)	WIDTH mm	HEIGHT mm	DEPTH mm	MOUNTING	APPLICATION
2	SK-AU-HR760-SUR	1000H x 760W x 370D	760	1000	370	SURFACE	AS/NZS 1221 fire hose reel, 19 mm hose up to 36 m, swing arm and stiffener
3	SK-AU-HR840-SUR	1050H x 840W x 320D	840	1050	320	SURFACE	AS/NZS 1221 fire hose reel, 19 mm hose, 36 m or 50 m
4	SK-AU-HR840-REC	1000H x 840W x 250D	840	1000	250	RECESSED	AS/NZS 1221 fire hose reel, 19 mm hose up to 36 m
5	SK-AU-HR840-STD	1050H x 840W x 320D + 800 legs	840	1050	320	ON LEGS	AS/NZS 1221 fire hose reel, 19 mm hose, 36 m or 50 m; back panel and stiffener
6	SK-AU-HR760-SS	1000H x 760W x 370D	760	1000	370	SURFACE	AS/NZS 1221 fire hose reel, 19 mm hose up to 36 m, swing arm and stiffener
7	SK-AU-BC2100-STD	2100L x 850W x 1500H	2100	1500	850	FLOOR, LEGS	Fire brigade booster assembly - Storz inlets, isolation and non-return valves, gauge, block plan holder
8	SK-AU-BC2900-STD	2900L x 800W x 1500H	2900	1500	800	FLOOR, LEGS	Larger or combined hydrant and sprinkler booster assembly, feed hydrant or tank suction

HOW THESE SIZES WERE ESTABLISHED

Australian hose reel cabinets are sold in two common bodies for an AS/NZS 1221 reel; boosters in 2-door and 3-door cabinets.

- 1000 H x 760 W x 370 D - surface, 0.9 mm zincanneal, 003 flush handle, concealed pivot hinge (also in SUS 304 / 316)
- 1050 H x 840 W x 320 D - surface for 36 m and 50 m reels, break-glass key window; on 800 mm legs = 1850 overall
- 1000 H x 840 W x 250 D - recessed, door flush with the wall, architrave surround
- 2100 L x 850 W x 1500 H - 2-door booster | 2900 L x 800 W x 1500 H - 3-door booster, both bottomless on 100 mm legs

Signal red is AS 2700 R13. Lettering is 50 mm white: FIRE HOSE REEL, or FIRE HYDRANT BOOSTER ASSEMBLY to AS 2419.1:2021 Section 11.


Booster inlets sit 750-1200 mm above ground with 100 mm clear around handwheels; your fire engineer sets the siting.

New Zealand: an AS/NZS 1221 recess takes a 640 W x 675 H x 270 D cut wall (older NZS 4504: 560 x 470 x 256, existing buildings only).

ALL DRAWINGS ALSO SUPPLIED AS DXF (AutoCAD R2013, 1:1 in mm) - SEE ACCOMPANYING FILES.

FRONT ELEVATION

SIDE SECTION

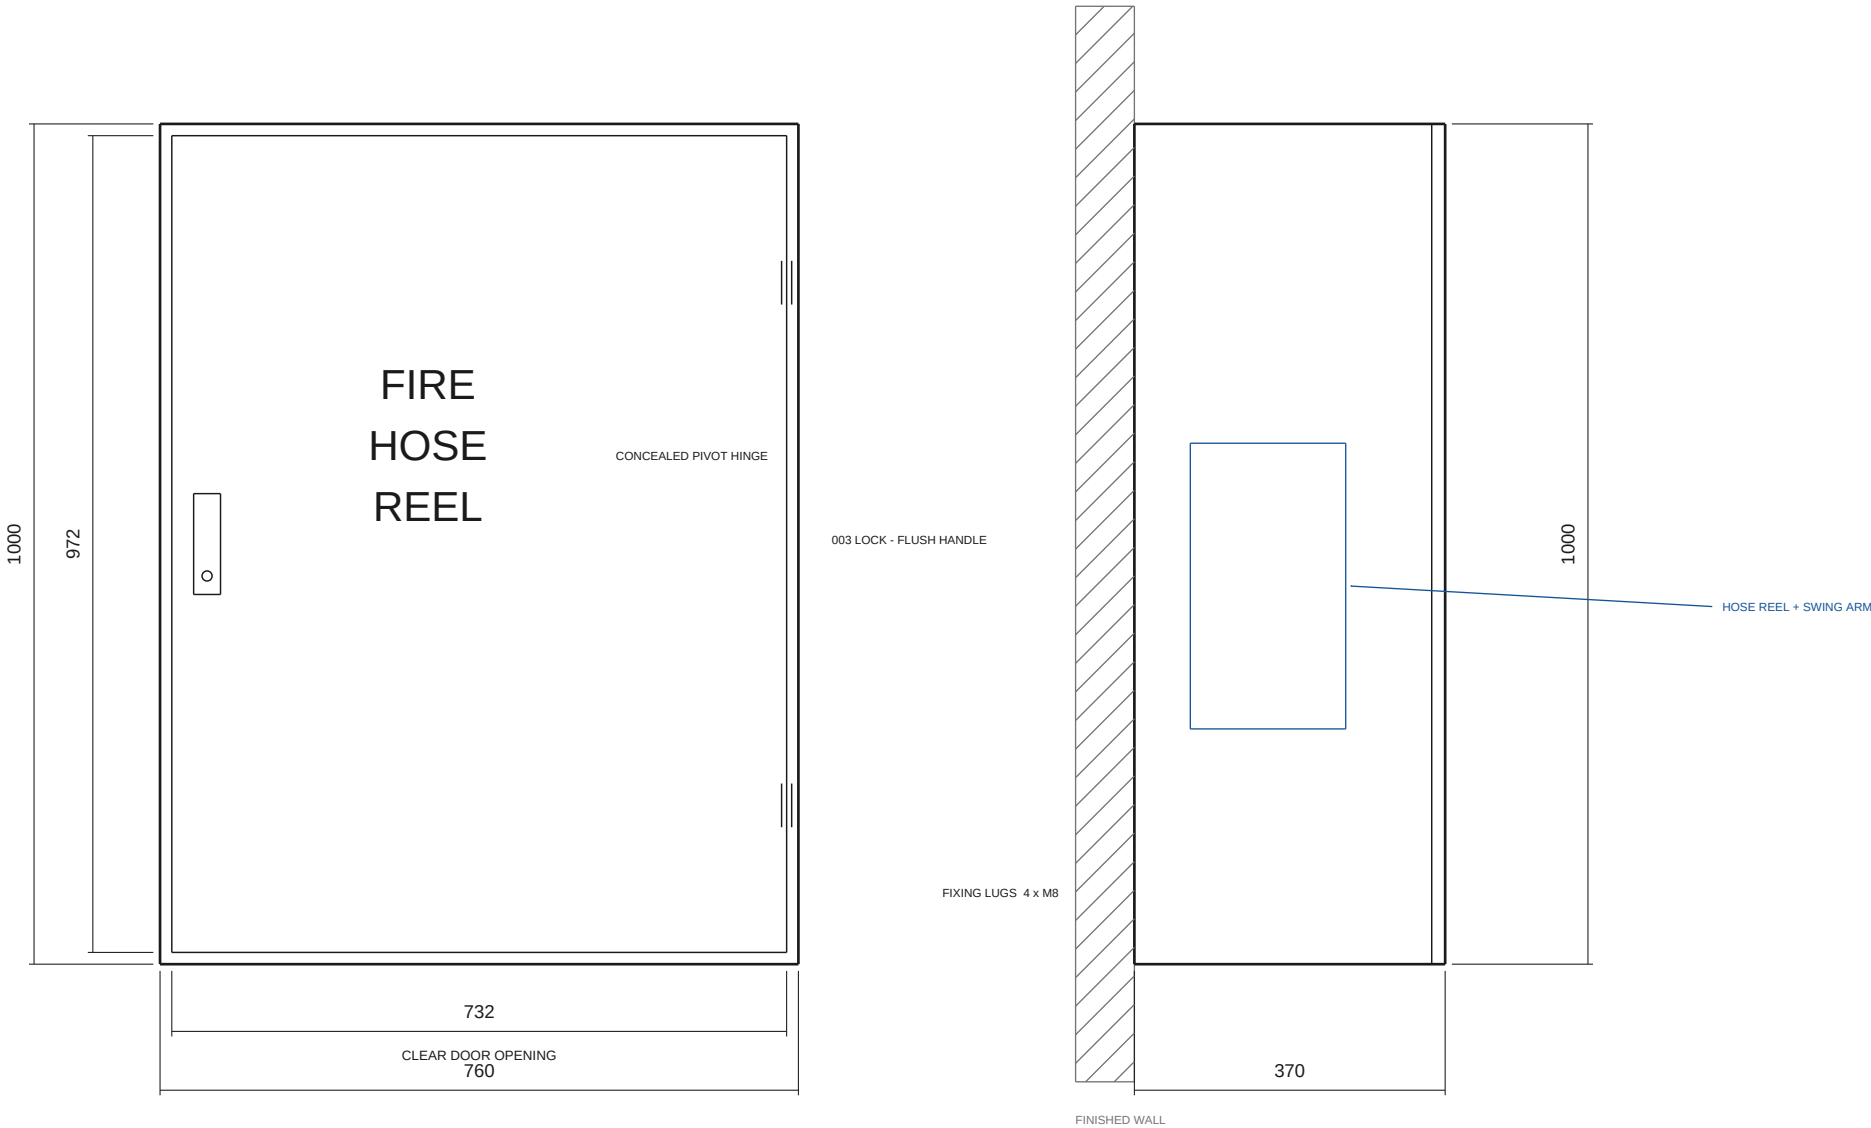

APPLICATION · SK-AU-HR760

NOMINAL TRADE SIZE

1000H x 760W x 370D

METRIC (W x H x D)

760 x 1000 x 370 mm

MOUNTING

SURFACE, WALL MOUNTED

CONTENTS

AS/NZS 1221 fire hose reel, 19 mm hose up to 36 m, swing arm and stiffener

BODY

0.9 mm zincanneal (G2S) or 1.2 mm zincseal, powder coat signal red AS 2700 R13

DOOR

Solid steel door, 50 mm white lettering FIRE HOSE REEL

HARDWARE

003 lock flush handle, concealed pivot hinges (piano hinge on request)

MOUNTING HEIGHT

Set out on the hydraulic drawings; hose reel installation to AS 2441

CODE BASIS

Cabinet sized around an AS/NZS 1221 hose reel; installation to AS 2441

REMARK

The common Australian wall-mounted hose reel cabinet body.

NOTES

- ALL DIMENSIONS IN MILLIMETRES, WRITTEN W x H x D. AUSTRALIAN CATALOGUES QUOTE HOSE REEL CABINETS H x W x D AND BOOSTER CABINETS L x W x H (2100 L x 850 W x 1500 H = 2100 WIDE, 850 DEEP, 1500 HIGH).
- BODY: 0.9 mm ZINCANNEAL (G2S) OR 1.2 mm ZINCSEAL - BOTH COMMON IN AUSTRALIA.
- FINISH: POWDER COAT SIGNAL RED, AS 2700 R13. LETTERING WHITE ON RED (RED ON STAINLESS), 50 mm HIGH.
- HARDWARE: 003 LOCK, FLUSH HANDLE ON HOSE REEL CABINETS; FLUSH HANDLE WITH 3-POINT LOCKING ON BOOSTER DOORS. CONCEALED PIVOT HINGES AS STANDARD; FULL-LENGTH STAINLESS PIANO HINGE ON REQUEST. BOOSTER DOOR STAYS HOLD THE DOORS OPEN AT 90 DEG.
- BOOSTER LETTERING TO AS 2419.1:2021 SECTION 11: "FIRE HYDRANT BOOSTER ASSEMBLY", "SPRINKLER BOOSTER ASSEMBLY" OR "COMBINED FIRE HYDRANT AND SPRINKLER BOOSTER ASSEMBLY". "FH" IN A 100 mm CIRCLE WHERE A FEED HYDRANT IS FITTED.
- BOOSTER CABINETS ARE BOTTOMLESS ON 100 mm LEGS. INLETS 750-1200 mm ABOVE GROUND, 100 mm CLEAR AROUND HANDWHEELS. SITING, STORZ AND GAUGE CUT-OUTS FOLLOW THE HYDRAULIC DRAWING.
- OPTIONS: BREAK-GLASS KEY WINDOW, 45 mm RISER IN BASE, HOSE REEL STIFFENER, RETROFIT BACK CUT-OUT. TOLERANCE ON OVERALL DIMENSIONS +/- 2 mm.
- NEW ZEALAND RECESS: AS/NZS 1221 CUT WALL 640 W x 675 H x 270 D (OLDER NZS 4504: 560 x 470 x 256, EXISTING BUILDINGS ONLY). HOSE REELS, VALVES AND BOOSTER ASSEMBLIES ARE THIRD-PARTY BOUGHT-IN COMPONENTS. THE CABINET CARRIES NO ACTIVFIRE LISTING AND WE DO NOT CLAIM ONE.

SOKEI FIRE

Fire hose cabinet manufacturer · sokeifire.com

AUSTRALIA MARKET

STANDARD SIZE DRAWING PACK

TITLE

FIRE HOSE REEL CABINET - 760 x 1000 x 370 (SURFACE MOUNTED)

NOMINAL TRADE SIZE

1000H x 760W x 370D

DRAWING No.

SK-AU-HR760-SUR

MOUNTING

SURFACE

UNITS


mm [inch]

SCALE

1 : 9

FRONT ELEVATION

SIDE SECTION

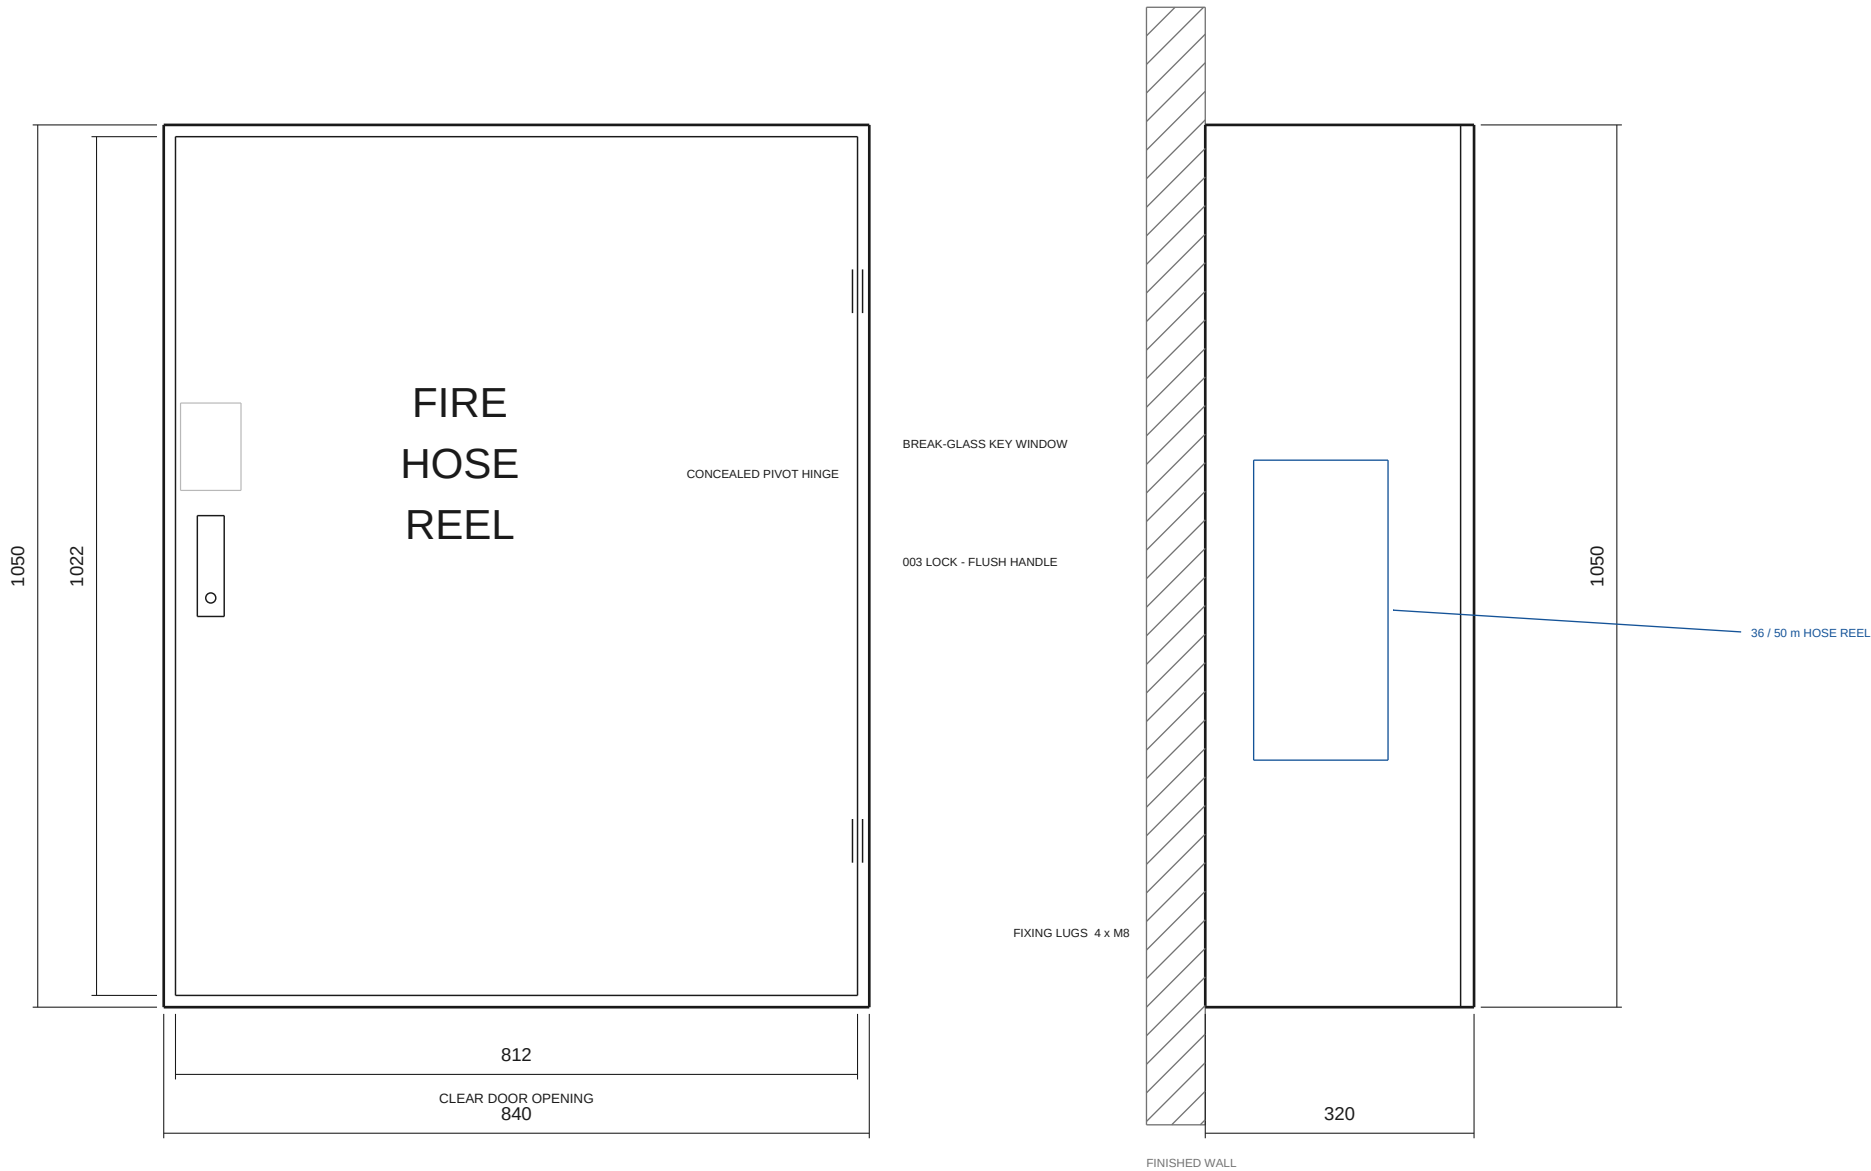

APPLICATION · SK-AU-HR840

- NOMINAL TRADE SIZE**
1050H x 840W x 320D
- METRIC (W x H x D)**
840 x 1050 x 320 mm
- MOUNTING**
SURFACE, WALL MOUNTED
- CONTENTS**
AS/NZS 1221 fire hose reel, 19 mm hose, 36 m or 50 m
- BODY**
0.9 mm zincanneal (G2S) or 1.2 mm zincseal, powder coat signal red AS 2700 R13
- DOOR**
Solid steel door, 50 mm white lettering FIRE HOSE REEL
- HARDWARE**
003 lock flush handle, concealed pivot hinges (piano hinge on request)
- MOUNTING HEIGHT**
Set out on the hydraulic drawings; hose reel installation to AS 2441
- CODE BASIS**
Cabinet sized around an AS/NZS 1221 hose reel; installation to AS 2441
- REMARK**
Wider, shallower body for 36 m and 50 m reels, with a break-glass key window above the 003 lock.

NOTES

- ALL DIMENSIONS IN MILLIMETRES, WRITTEN W x H x D. AUSTRALIAN CATALOGUES QUOTE HOSE REEL CABINETS H x W x D AND BOOSTER CABINETS L x W x H (2100 L x 850 W x 1500 H = 2100 WIDE, 850 DEEP, 1500 HIGH).
- BODY: 0.9 mm ZINCANNEAL (G2S) OR 1.2 mm ZINCSEAL - BOTH COMMON IN AUSTRALIA.
- FINISH: POWDER COAT SIGNAL RED, AS 2700 R13. LETTERING WHITE ON RED (RED ON STAINLESS), 50 mm HIGH.
- HARDWARE: 003 LOCK, FLUSH HANDLE ON HOSE REEL CABINETS; FLUSH HANDLE WITH 3-POINT LOCKING ON BOOSTER DOORS. CONCEALED PIVOT HINGES AS STANDARD; FULL-LENGTH STAINLESS PIANO HINGE ON REQUEST. BOOSTER DOOR STAYS HOLD THE DOORS OPEN AT 90 DEG.
- BOOSTER LETTERING TO AS 2419.1:2021 SECTION 11: "FIRE HYDRANT BOOSTER ASSEMBLY", "SPRINKLER BOOSTER ASSEMBLY" OR "COMBINED FIRE HYDRANT AND SPRINKLER BOOSTER ASSEMBLY". "FH" IN A 100 mm CIRCLE WHERE A FEED HYDRANT IS FITTED.
- BOOSTER CABINETS ARE BOTTOMLESS ON 100 mm LEGS. INLETS 750-1200 mm ABOVE GROUND, 100 mm CLEAR AROUND HANDWHEELS. SITING, STORZ AND GAUGE CUT-OUTS FOLLOW THE HYDRAULIC DRAWING.
- OPTIONS: BREAK-GLASS KEY WINDOW, 45 mm RISER IN BASE, HOSE REEL STIFFENER, RETROFIT BACK CUT-OUT. TOLERANCE ON OVERALL DIMENSIONS +/- 2 mm.
- NEW ZEALAND RECESS: AS/NZS 1221 CUT WALL 640 W x 675 H x 270 D (OLDER NZS 4504: 560 x 470 x 256, EXISTING BUILDINGS ONLY). HOSE REELS, VALVES AND BOOSTER ASSEMBLIES ARE THIRD-PARTY BOUGHT-IN COMPONENTS. THE CABINET CARRIES NO ACTIVFIRE LISTING AND WE DO NOT CLAIM ONE.

SOKEI FIRE

Fire hose cabinet manufacturer · sokeifire.com

AUSTRALIA MARKET

STANDARD SIZE DRAWING PACK

TITLE
FIRE HOSE REEL CABINET - 840 x 1050 x 320 (SURFACE, BREAK-GLASS KEY WINDOW)

NOMINAL TRADE SIZE
1050H x 840W x 320D


DRAWING No.
SK-AU-HR840-SUR

MOUNTING
SURFACE


UNITS
mm [inch]

SCALE
1 : 9

FRONT ELEVATION

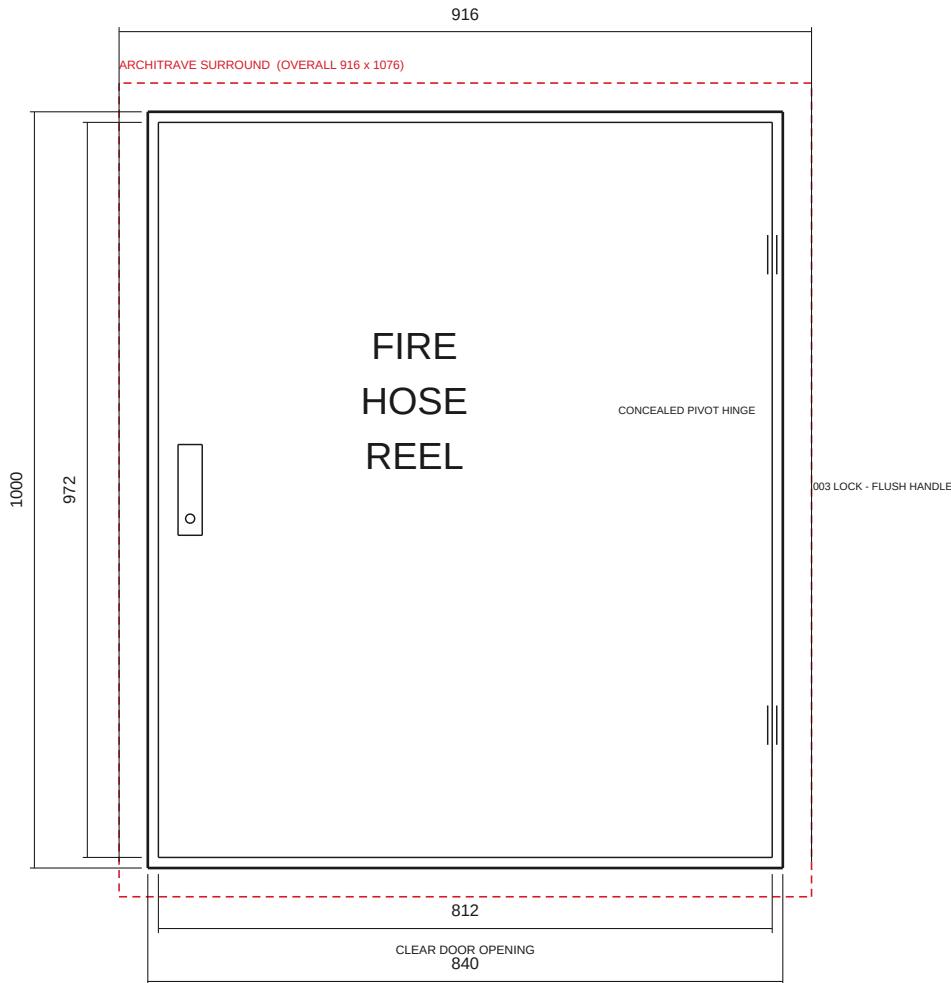

SIDE SECTION

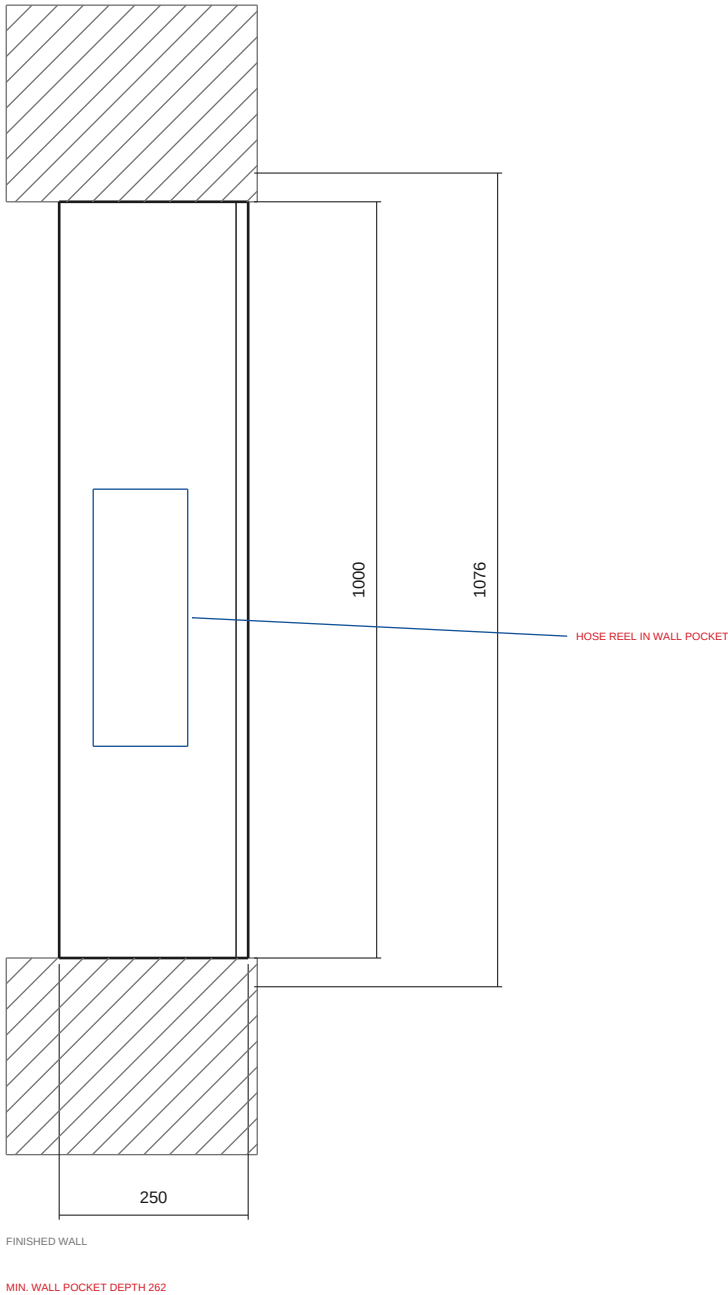

APPLICATION · SK-AU-HR840-R

- NOMINAL TRADE SIZE**
1000H x 840W x 250D
- METRIC (W x H x D)**
840 x 1000 x 250 mm
- MOUNTING**
RECESSED, wall pocket 262 mm deep min., architrave surround
- CONTENTS**
AS/NZS 1221 fire hose reel, 19 mm hose up to 36 m
- BODY**
0.9 mm zincanneal (G2S) or 1.2 mm zincseal, powder coat signal red AS 2700 R13
- DOOR**
Solid steel door, 50 mm white lettering FIRE HOSE REEL
- HARDWARE**
003 lock flush handle, concealed pivot hinges (piano hinge on request)
- MOUNTING HEIGHT**
Set out on the hydraulic drawings; hose reel installation to AS 2441
- CODE BASIS**
Cabinet sized around an AS/NZS 1221 hose reel; installation to AS 2441
- REMARK**
Door flush with the wall face for stud and cavity walls. Give us the wall build-up and we cut the architrave to suit.

NOTES

- ALL DIMENSIONS IN MILLIMETRES, WRITTEN W x H x D. AUSTRALIAN CATALOGUES QUOTE HOSE REEL CABINETS H x W x D AND BOOSTER CABINETS L x W x H (2100 L x 850 W x 1500 H = 2100 WIDE, 850 DEEP, 1500 HIGH).
- BODY: 0.9 mm ZINCANNEAL (G2S) OR 1.2 mm ZINCSEAL - BOTH COMMON IN AUSTRALIA.
- SUS 304 / 316 BRUSHED STAINLESS WITH STAINLESS FIXINGS FOR COASTAL SITES.
- FINISH: POWDER COAT SIGNAL RED, AS 2700 R13. LETTERING WHITE ON RED (RED ON STAINLESS), 50 mm HIGH.
- HARDWARE: 003 LOCK, FLUSH HANDLE ON HOSE REEL CABINETS; FLUSH HANDLE WITH 3-POINT LOCKING ON BOOSTER DOORS. CONCEALED PIVOT HINGES AS STANDARD; FULL-LENGTH STAINLESS PIANO HINGE ON REQUEST. BOOSTER DOOR STAYS HOLD THE DOORS OPEN AT 90 DEG.
- BOOSTER LETTERING TO AS 2419.1:2021 SECTION 11: "FIRE HYDRANT BOOSTER ASSEMBLY", "SPRINKLER BOOSTER ASSEMBLY" OR "COMBINED FIRE HYDRANT AND SPRINKLER BOOSTER ASSEMBLY". "FH" IN A 100 mm CIRCLE WHERE A FEED HYDRANT IS FITTED.
- BOOSTER CABINETS ARE BOTTOMLESS ON 100 mm LEGS. INLETS 750-1200 mm ABOVE GROUND, 100 mm CLEAR AROUND HANDWHEELS. SITING, STORZ AND GAUGE CUT-OUTS FOLLOW THE HYDRAULIC DRAWING.
- OPTIONS: BREAK-GLASS KEY WINDOW, 45 mm RISER IN BASE, HOSE REEL STIFFENER, RETROFIT BACK CUT-OUT. TOLERANCE ON OVERALL DIMENSIONS +/- 2 mm.
- NEW ZEALAND RECESS: AS/NZS 1221 CUT WALL 640 W x 675 H x 270 D (OLDER NZS 4504: 560 x 470 x 256, EXISTING BUILDINGS ONLY). HOSE REELS, VALVES AND BOOSTER ASSEMBLIES ARE THIRD-PARTY BOUGHT-IN COMPONENTS. THE CABINET CARRIES NO ACTIVFIRE LISTING AND WE DO NOT CLAIM ONE.

SOKEI FIRE

Fire hose cabinet manufacturer · sokeifire.com

AUSTRALIA MARKET

STANDARD SIZE DRAWING PACK

TITLE
FIRE HOSE REEL CABINET - 840 x 1000 x 250 (RECESSED, ARCHITRAVE SURROUND)


NOMINAL TRADE SIZE
1000H x 840W x 250D

DRAWING No.
SK-AU-HR840-REC

MOUNTING
RECESSED

UNITS
mm [inch]

SCALE
1 : 10

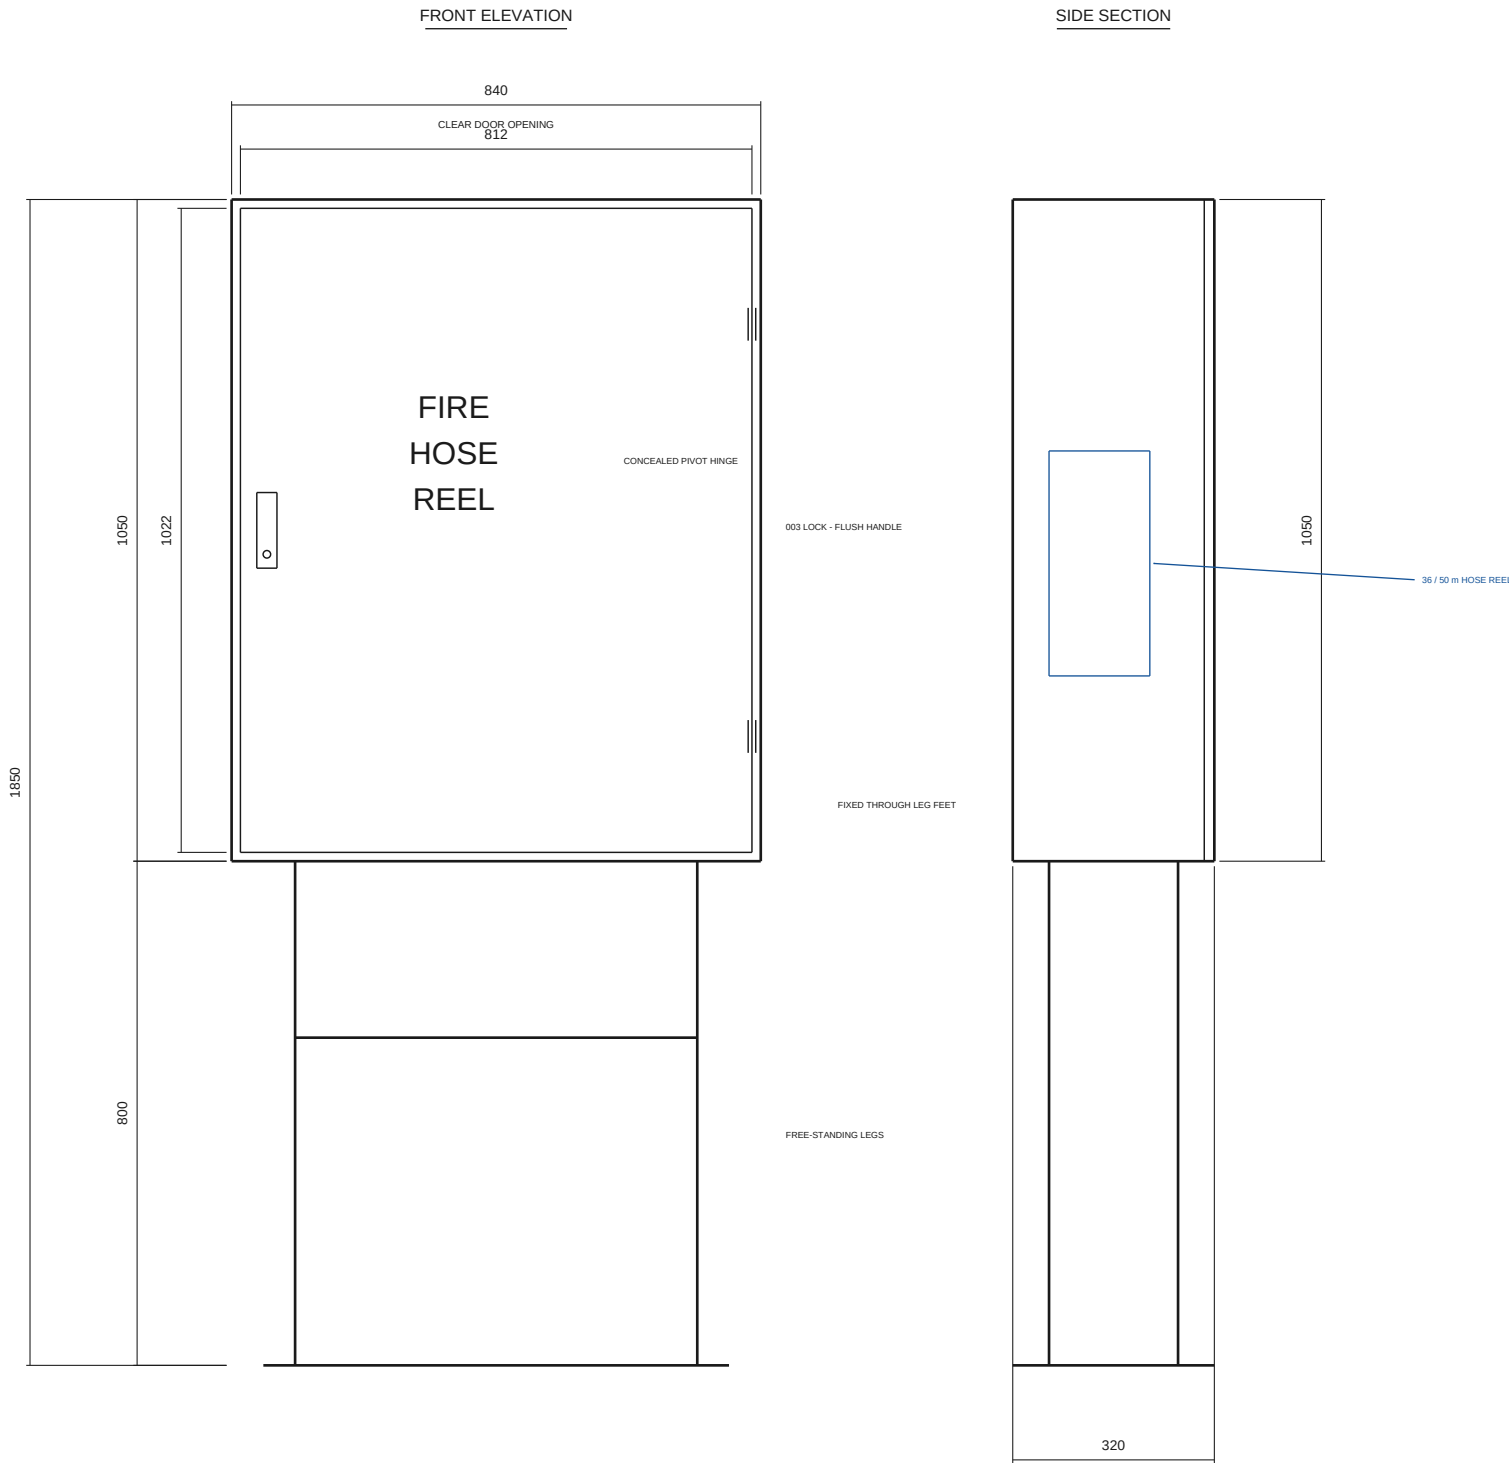

APPLICATION · SK-AU-HR840-L

NOMINAL TRADE SIZE

1050H x 840W x 320D + 800 legs

METRIC (W x H x D)

840 x 1050 x 320 mm

MOUNTING

FREE-STANDING ON 800 mm LEGS, 1850 mm OVERALL

CONTENTS

AS/NZS 1221 fire hose reel, 19 mm hose, 36 m or 50 m; back panel and stiffener

BODY

0.9 mm zincanneal (G2S) or 1.2 mm zincseal, powder coat signal red AS 2700 R13

DOOR

Solid steel door, 50 mm white lettering FIRE HOSE REEL

HARDWARE

003 lock flush handle, concealed pivot hinges (piano hinge on request)

MOUNTING HEIGHT

Set out on the hydraulic drawings; hose reel installation to AS 2441

CODE BASIS

Cabinet sized around an AS/NZS 1221 hose reel; installation to AS 2441

REMARK

Where there is no wall - yards and open floor plates. Back panel and hose reel stiffener fitted.

NOTES

- ALL DIMENSIONS IN MILLIMETRES, WRITTEN W x H x D. AUSTRALIAN CATALOGUES QUOTE HOSE REEL CABINETS H x W x D AND BOOSTER CABINETS L x W x H (2100 L x 850 W x 1500 H = 2100 WIDE, 850 DEEP, 1500 HIGH).
- BODY: 0.9 mm ZINCANNEAL (G2S) OR 1.2 mm ZINCSEAL - BOTH COMMON IN AUSTRALIA.
- FINISH: POWDER COAT SIGNAL RED, AS 2700 R13. LETTERING WHITE ON RED (RED ON STAINLESS), 50 mm HIGH.
- HARDWARE: 003 LOCK, FLUSH HANDLE ON HOSE REEL CABINETS; FLUSH HANDLE WITH 3-POINT LOCKING ON BOOSTER DOORS. CONCEALED PIVOT HINGES AS STANDARD; FULL-LENGTH STAINLESS PIANO HINGE ON REQUEST.
- BOOSTER LETTERING TO AS 2419.1:2021 SECTION 11: "FIRE HYDRANT BOOSTER ASSEMBLY", "SPRINKLER BOOSTER ASSEMBLY" OR "COMBINED FIRE HYDRANT AND SPRINKLER BOOSTER ASSEMBLY". "FH" IN A 100 mm CIRCLE WHERE A FEED HYDRANT IS FITTED.
- BOOSTER CABINETS ARE BOTTOMLESS ON 100 mm LEGS. INLETS 750-1200 mm ABOVE GROUND, 100 mm CLEAR AROUND HANDWHEELS. SITING, STORZ AND GAUGE CUT-OUTS FOLLOW THE HYDRAULIC DRAWING.
- OPTIONS: BREAK-GLASS KEY WINDOW, 45 mm RISER IN BASE, HOSE REEL STIFFENER, RETROFIT BACK CUT-OUT.
- TOLERANCE ON OVERALL DIMENSIONS +/- 2 mm.
- NEW ZEALAND RECESS: AS/NZS 1221 CUT WALL 640 W x 675 H x 270 D (OLDER NZS 4504: 560 x 470 x 256, EXISTING BUILDINGS ONLY). HOSE REELS, VALVES AND BOOSTER ASSEMBLIES ARE THIRD-PARTY BOUGHT-IN COMPONENTS. THE CABINET CARRIES NO ACTIVFIRE LISTING AND WE DO NOT CLAIM ONE.

SOKEI FIRE

Fire hose cabinet manufacturer · sokeifire.com

AUSTRALIA MARKET

STANDARD SIZE DRAWING PACK

TITLE

FIRE HOSE REEL CABINET - 840 x 1050 x 320 (FREE-STANDING, 800 mm LEGS)

NOMINAL TRADE SIZE

1050H x 840W x 320D + 800 legs

DRAWING No.

SK-AU-HR840-STD

MOUNTING

ON LEGS

UNITS


mm [inch]

SCALE

1 : 12

FRONT ELEVATION

SIDE SECTION

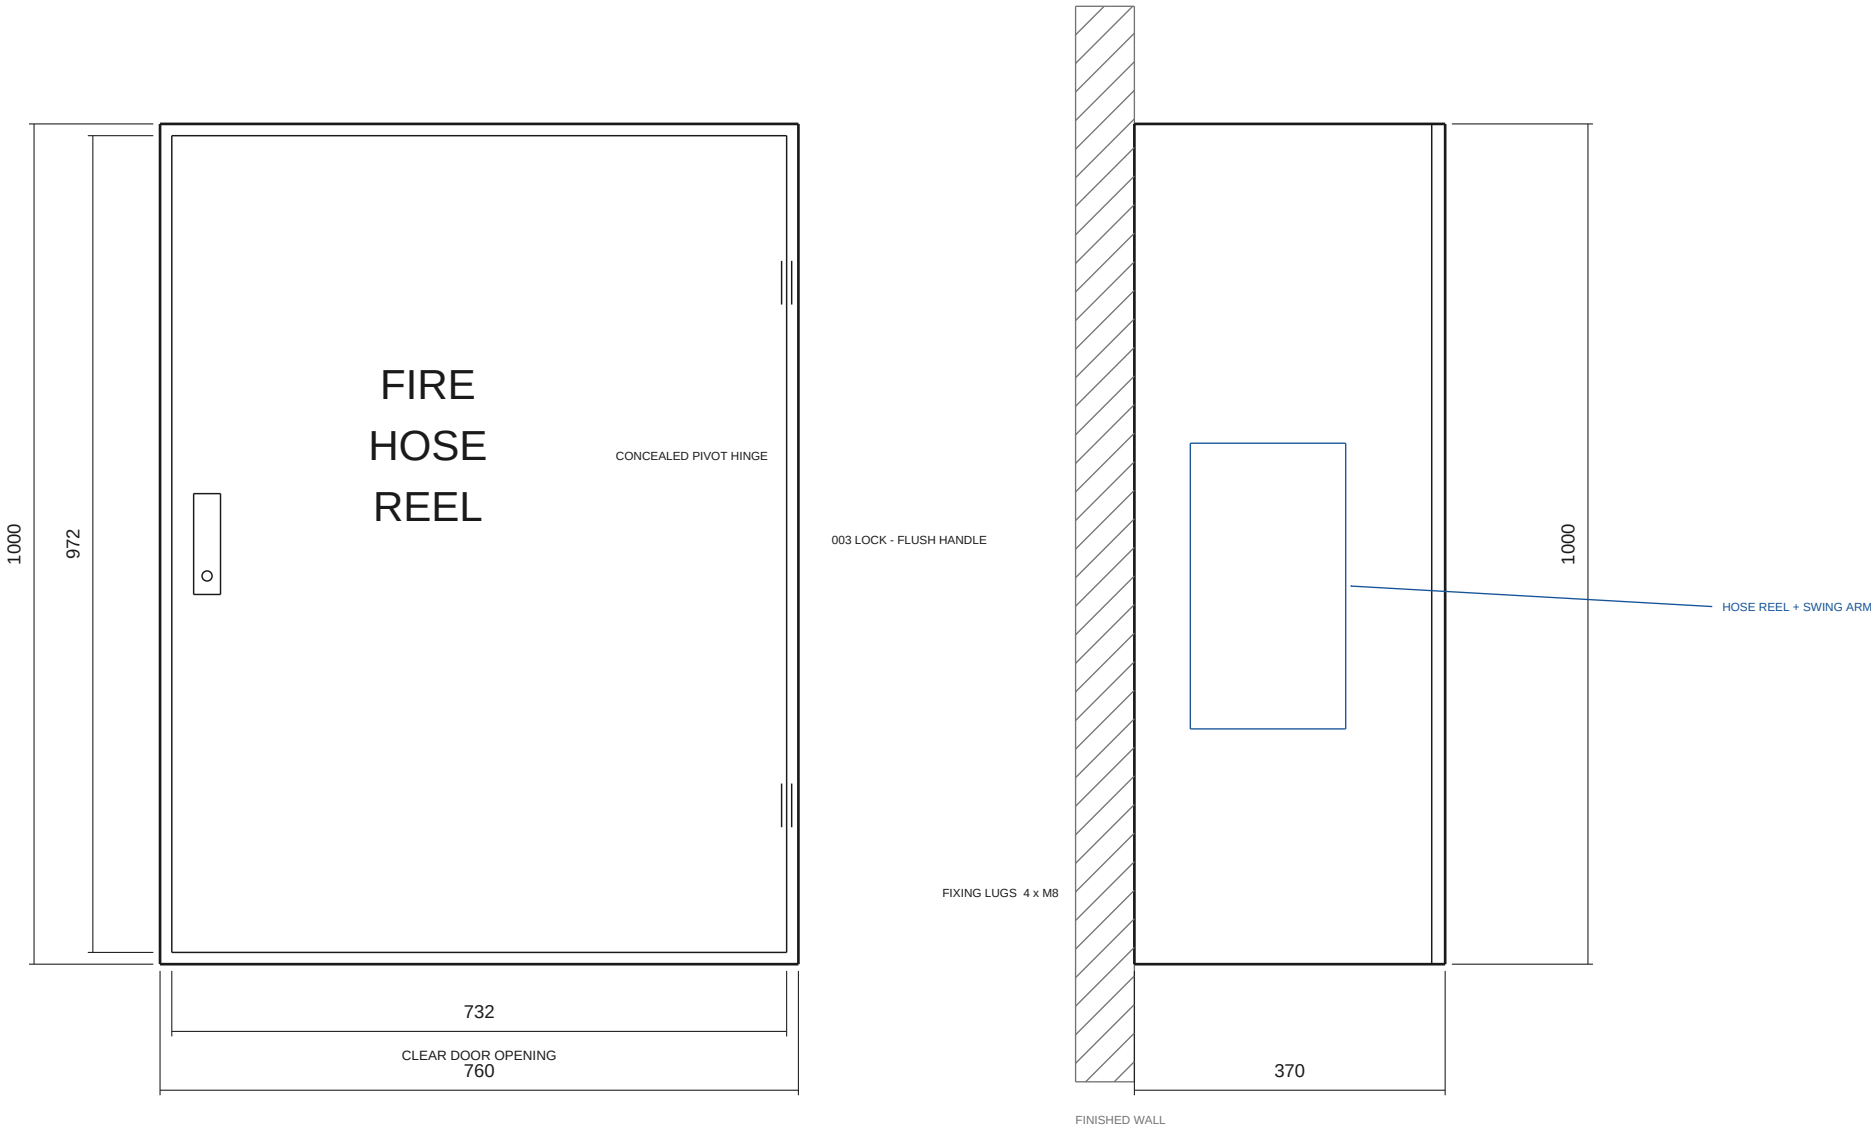

APPLICATION · SK-AU-HR760-SS

NOMINAL TRADE SIZE

1000H x 760W x 370D

METRIC (W x H x D)

760 x 1000 x 370 mm

MOUNTING

SURFACE, WALL MOUNTED

CONTENTS

AS/NZS 1221 fire hose reel, 19 mm hose up to 36 m, swing arm and stiffener

BODY

SUS 304 or 316 brushed stainless 1.2 mm, stainless fixings

DOOR

Brushed stainless door, 50 mm red lettering for contrast

HARDWARE

003 lock flush handle, concealed pivot hinges (piano hinge on request)

MOUNTING HEIGHT

Set out on the hydraulic drawings; hose reel installation to AS 2441

CODE BASIS

Cabinet sized around an AS/NZS 1221 hose reel; installation to AS 2441

REMARK

Coastal, marine and food-processing sites. Same body as SK-AU-HR760 in brushed stainless.

NOTES

- ALL DIMENSIONS IN MILLIMETRES, WRITTEN W x H x D. AUSTRALIAN CATALOGUES QUOTE HOSE REEL CABINETS H x W x D AND BOOSTER CABINETS L x W x H (2100 L x 850 W x 1500 H = 2100 WIDE, 850 DEEP, 1500 HIGH).
- BODY: 0.9 mm ZINCANNEAL (G2S) OR 1.2 mm ZINCSEAL - BOTH COMMON IN AUSTRALIA.
- FINISH: POWDER COAT SIGNAL RED, AS 2700 R13. LETTERING WHITE ON RED (RED ON STAINLESS), 50 mm HIGH.
- HARDWARE: 003 LOCK, FLUSH HANDLE ON HOSE REEL CABINETS; FLUSH HANDLE WITH 3-POINT LOCKING ON BOOSTER DOORS. CONCEALED PIVOT HINGES AS STANDARD; FULL-LENGTH STAINLESS PIANO HINGE ON REQUEST. BOOSTER DOOR STAYS HOLD THE DOORS OPEN AT 90 DEG.
- BOOSTER LETTERING TO AS 2419.1:2021 SECTION 11: "FIRE HYDRANT BOOSTER ASSEMBLY", "SPRINKLER BOOSTER ASSEMBLY" OR "COMBINED FIRE HYDRANT AND SPRINKLER BOOSTER ASSEMBLY". "FH" IN A 100 mm CIRCLE WHERE A FEED HYDRANT IS FITTED.
- BOOSTER CABINETS ARE BOTTOMLESS ON 100 mm LEGS. INLETS 750-1200 mm ABOVE GROUND, 100 mm CLEAR AROUND HANDWHEELS. SITING, STORZ AND GAUGE CUT-OUTS FOLLOW THE HYDRAULIC DRAWING.
- OPTIONS: BREAK-GLASS KEY WINDOW, 45 mm RISER IN BASE, HOSE REEL STIFFENER, RETROFIT BACK CUT-OUT. TOLERANCE ON OVERALL DIMENSIONS +/- 2 mm.
- NEW ZEALAND RECESS: AS/NZS 1221 CUT WALL 640 W x 675 H x 270 D (OLDER NZS 4504: 560 x 470 x 256, EXISTING BUILDINGS ONLY). HOSE REELS, VALVES AND BOOSTER ASSEMBLIES ARE THIRD-PARTY BOUGHT-IN COMPONENTS. THE CABINET CARRIES NO ACTIVFIRE LISTING AND WE DO NOT CLAIM ONE.

SOKEI FIRE

Fire hose cabinet manufacturer · sokeifire.com

AUSTRALIA MARKET

STANDARD SIZE DRAWING PACK

TITLE

FIRE HOSE REEL CABINET - 760 x 1000 x 370 (SURFACE, STAINLESS STEEL)

NOMINAL TRADE SIZE

1000H x 760W x 370D

DRAWING No.

SK-AU-HR760-SS

MOUNTING


SURFACE

UNITS

mm [inch]

SCALE

1 : 9

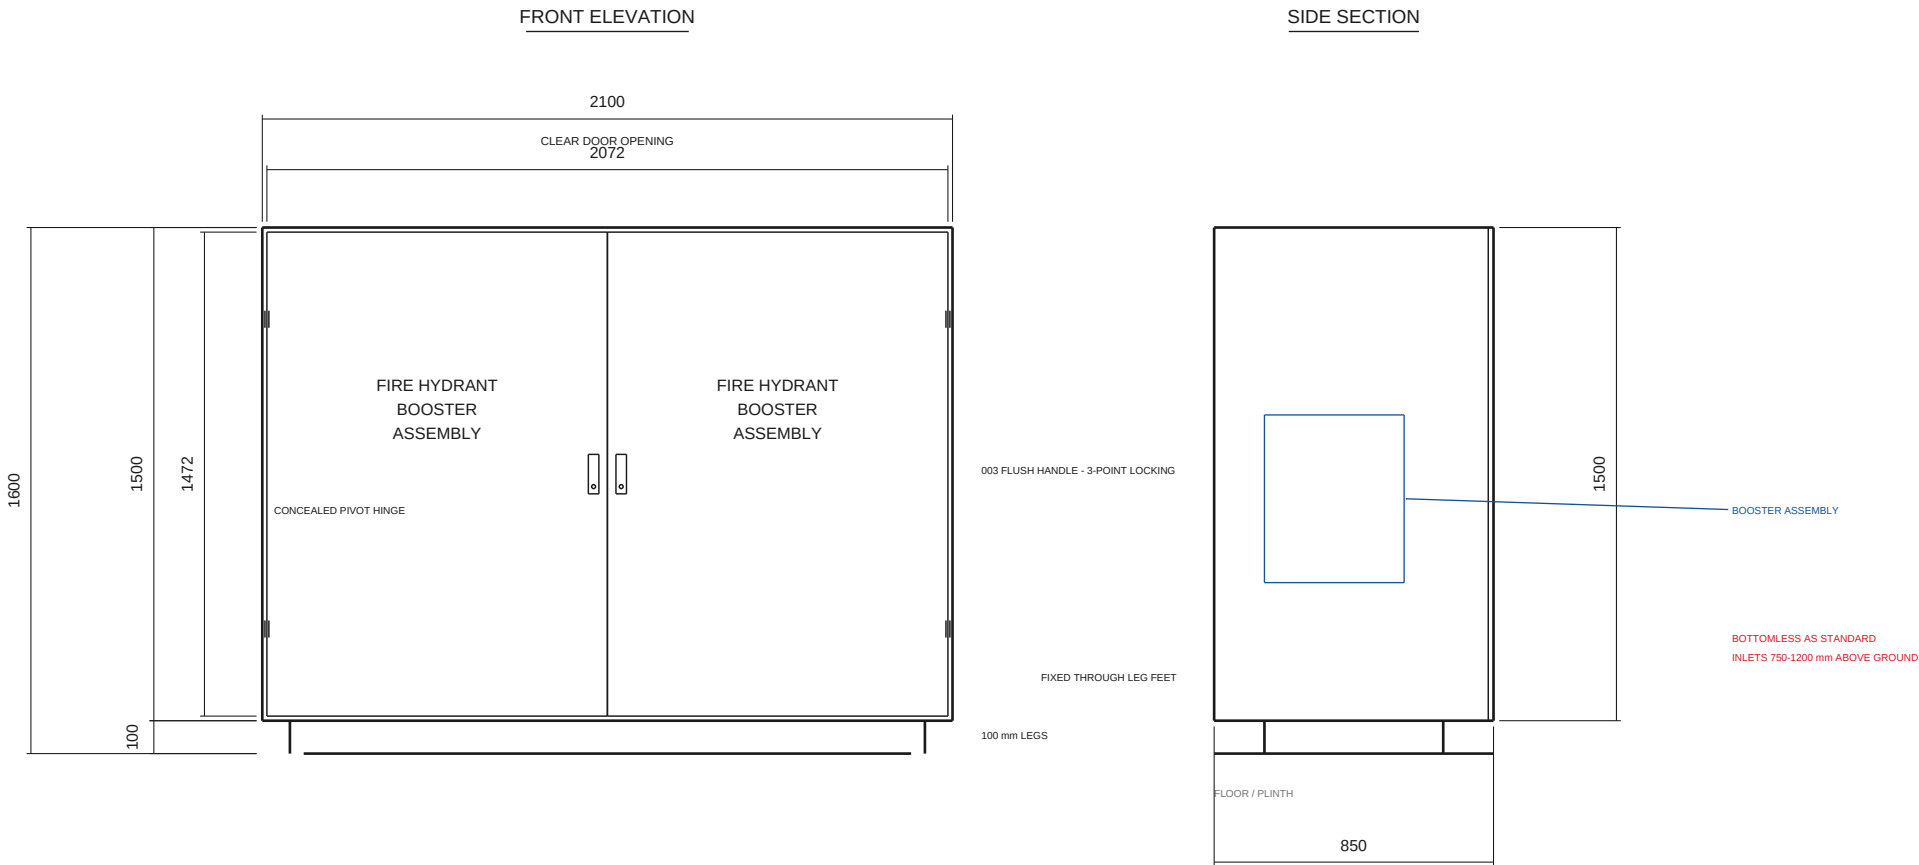

APPLICATION · SK-AU-BC2100

NOMINAL TRADE SIZE

2100L x 850W x 1500H

METRIC (W x H x D)

2100 x 1500 x 850 mm

MOUNTING

FLOOR STANDING ON 100 mm LEGS, BOTTOMLESS

CONTENTS

Fire brigade booster assembly - Storz inlets, isolation and non-return valves, gauge, block plan holder

BODY

0.9 mm zincanneal (G2S), powder coat signal red AS 2700 R13, bottomless

DOOR

Solid steel doors, 50 mm white lettering to AS 2419.1:2021 Section 11

HARDWARE

003 flush handles with 3-point locking, concealed pivot hinges (piano hinge on request), door stays at 90 deg

MOUNTING HEIGHT

Floor standing on 100 mm legs; booster inlets 750-1200 mm above ground

CODE BASIS

Booster assembly and siting to AS 2419.1:2021; lettering to Section 11

REMARK

The common Australian 2-door booster cabinet. Storz and gauge cut-outs made to your hydraulic drawing.

NOTES

- ALL DIMENSIONS IN MILLIMETRES, WRITTEN W x H x D. AUSTRALIAN CATALOGUES QUOTE HOSE REEL CABINETS H x W x D AND BOOSTER CABINETS L x W x H (2100 L x 850 W x 1500 H = 2100 WIDE, 850 DEEP, 1500 HIGH).
- BODY: 0.9 mm ZINCANNEAL (G2S) OR 1.2 mm ZINCSEAL - BOTH COMMON IN AUSTRALIA.
SUS 304 / 316 BRUSHED STAINLESS WITH STAINLESS FIXINGS FOR COASTAL SITES.
- FINISH: POWDER COAT SIGNAL RED, AS 2700 R13. LETTERING WHITE ON RED (RED ON STAINLESS), 50 mm HIGH.
- HARDWARE: 003 LOCK. FLUSH HANDLE ON HOSE REEL CABINETS; FLUSH HANDLE WITH 3-POINT LOCKING ON BOOSTER DOORS. CONCEALED PIVOT HINGES AS STANDARD; FULL-LENGTH STAINLESS PIANO HINGE ON REQUEST.
BOOSTER DOOR STAYS HOLD THE DOORS OPEN AT 90 DEG.
- BOOSTER LETTERING TO AS 2419.1:2021 SECTION 11: "FIRE HYDRANT BOOSTER ASSEMBLY", "SPRINKLER BOOSTER ASSEMBLY" OR "COMBINED FIRE HYDRANT AND SPRINKLER BOOSTER ASSEMBLY"; "FH" IN A 100 mm CIRCLE WHERE A FEED HYDRANT IS FITTED.
- BOOSTER CABINETS ARE BOTTOMLESS ON 100 mm LEGS. INLETS 750-1200 mm ABOVE GROUND, 100 mm CLEAR AROUND HANDWHEELS. SITING, STORZ AND GAUGE CUT-OUTS FOLLOW THE HYDRAULIC DRAWING.
- OPTIONS: BREAK-GLASS KEY WINDOW, 45 mm RISER IN BASE, HOSE REEL STIFFENER, RETROFIT BACK CUT-OUT.
TOLERANCE ON OVERALL DIMENSIONS +/- 2 mm.
- NEW ZEALAND RECESS: AS/NZS 1221 CUT WALL 640 W x 675 H x 270 D (OLDER NZS 4504: 560 x 470 x 256, EXISTING BUILDINGS ONLY). HOSE REELS, VALVES AND BOOSTER ASSEMBLIES ARE THIRD-PARTY BOUGHT-IN COMPONENTS. THE CABINET CARRIES NO ACTIVFIRE LISTING AND WE DO NOT CLAIM ONE.

SOKEI FIRE

Fire hose cabinet manufacturer · sokeifire.com

AUSTRALIA MARKET

STANDARD SIZE DRAWING PACK

TITLE

HYDRANT BOOSTER CABINET - 2100 x 1500 x 850 (2-DOOR, ON 100 mm LEGS)

NOMINAL TRADE SIZE

2100L x 850W x 1500H

DRAWING No.

SK-AU-BC2100-STD

MOUNTING


FLOOR, LEGS

UNITS

mm [inch]

SCALE

1 : 23

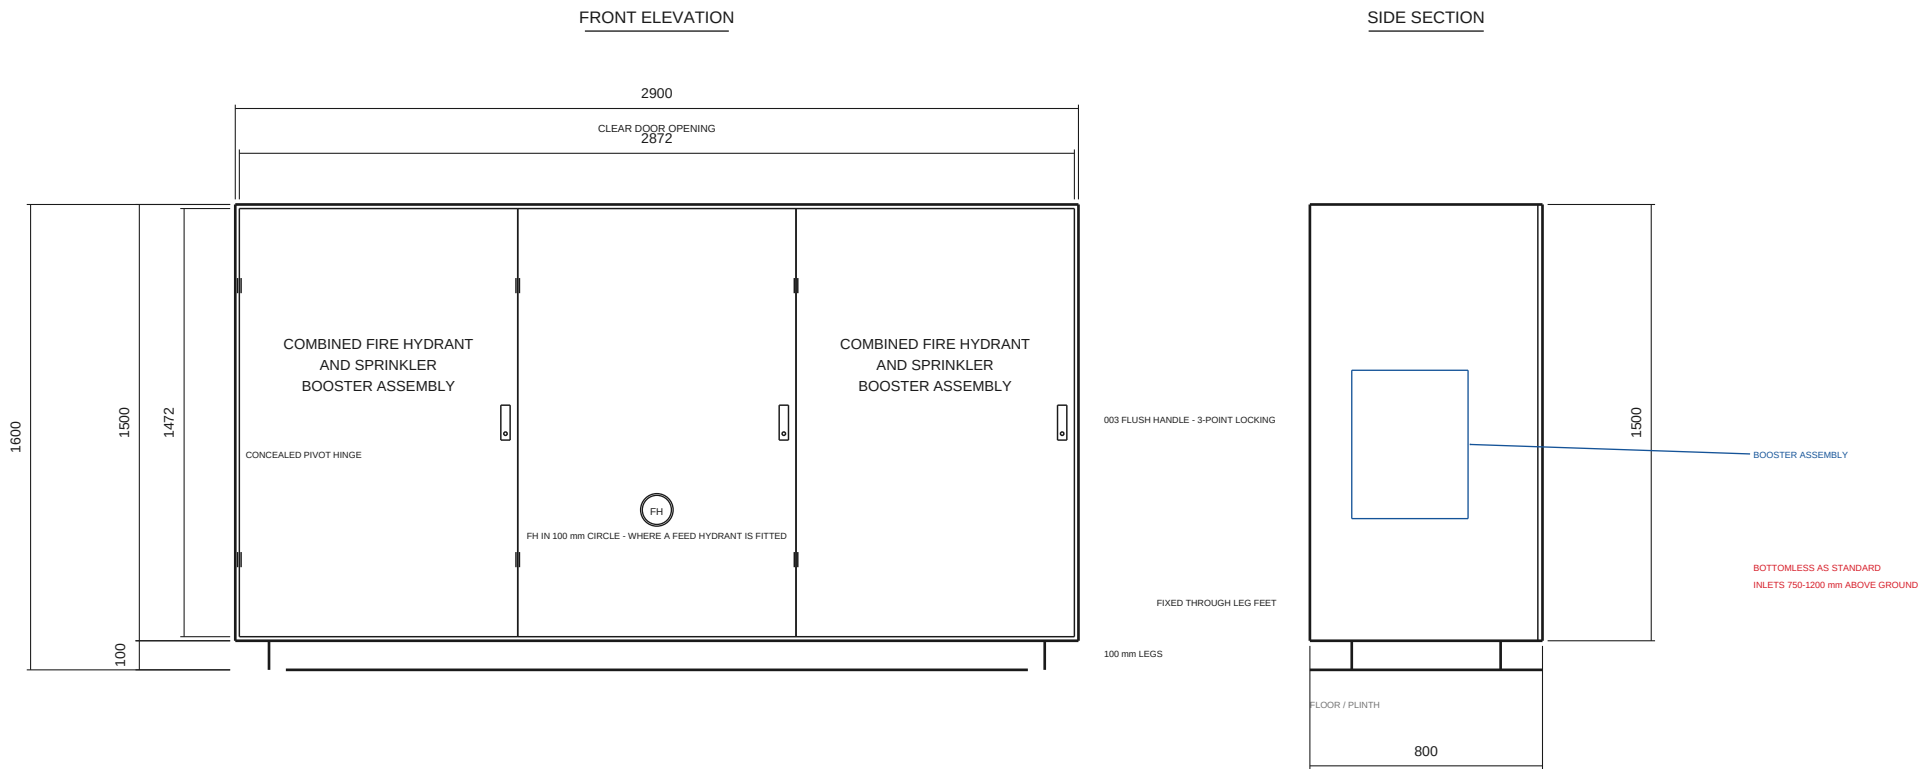

APPLICATION · SK-AU-BC2900

NOMINAL TRADE SIZE

2900L x 800W x 1500H

METRIC (W x H x D)

2900 x 1500 x 800 mm

MOUNTING

FLOOR STANDING ON 100 mm LEGS, BOTTOMLESS

CONTENTS

Larger or combined hydrant and sprinkler booster assembly, feed hydrant or tank suction

BODY

0.9 mm zincanneal (G2S), powder coat signal red AS 2700 R13, bottomless

DOOR

Solid steel doors, 50 mm white lettering to AS 2419.1:2021 Section 11

HARDWARE

003 flush handles with 3-point locking, concealed pivot hinges (piano hinge on request), door stays at 90 deg

MOUNTING HEIGHT

Floor standing on 100 mm legs; booster inlets 750-1200 mm above ground

CODE BASIS

Booster assembly and siting to AS 2419.1:2021; lettering to Section 11

REMARK

Where the assembly will not fit a 2-door body. Shown lettered for a combined system, with the FH symbol for a feed hydrant.

NOTES

1. ALL DIMENSIONS IN MILLIMETRES, WRITTEN W x H x D. AUSTRALIAN CATALOGUES QUOTE HOSE REEL CABINETS H x W x D AND BOOSTER CABINETS L x W x H (2100 L x 850 W x 1500 H = 2100 WIDE, 850 DEEP, 1500 HIGH).
2. BODY: 0.9 mm ZINCANNEAL (G2S) OR 1.2 mm ZINCSEAL - BOTH COMMON IN AUSTRALIA.
3. SUS 304 / 316 BRUSHED STAINLESS WITH STAINLESS FIXINGS FOR COASTAL SITES.
4. FINISH: POWDER COAT SIGNAL RED, AS 2700 R13. LETTERING WHITE ON RED (RED ON STAINLESS), 50 mm HIGH.
5. HARDWARE: 003 LOCK. FLUSH HANDLE ON HOSE REEL CABINETS; FLUSH HANDLE WITH 3-POINT LOCKING ON BOOSTER DOORS. CONCEALED PIVOT HINGES AS STANDARD; FULL-LENGTH STAINLESS PIANO HINGE ON REQUEST.
6. BOOSTER DOOR STAYS HOLD THE DOORS OPEN AT 90 DEG.
7. BOOSTER LETTERING TO AS 2419.1:2021 SECTION 11: "FIRE HYDRANT BOOSTER ASSEMBLY", "SPRINKLER BOOSTER ASSEMBLY" OR "COMBINED FIRE HYDRANT AND SPRINKLER BOOSTER ASSEMBLY". "FH" IN A 100 mm CIRCLE WHERE A FEED HYDRANT IS FITTED.
8. BOOSTER CABINETS ARE BOTTOMLESS ON 100 mm LEGS. INLETS 750-1200 mm ABOVE GROUND, 100 mm CLEAR AROUND HANDWHEELS. SITING, STORZ AND GAUGE CUT-OUTS FOLLOW THE HYDRAULIC DRAWING.
9. OPTIONS: BREAK-GLASS KEY WINDOW, 45 mm RISER IN BASE, HOSE REEL STIFFENER, RETROFIT BACK CUT-OUT.
10. TOLERANCE ON OVERALL DIMENSIONS +/- 2 mm.
11. NEW ZEALAND RECESS: AS/NZS 1221 CUT WALL 640 W x 675 H x 270 D (OLDER NZS 4504: 560 x 470 x 256, EXISTING BUILDINGS ONLY). HOSE REELS, VALVES AND BOOSTER ASSEMBLIES ARE THIRD-PARTY BOUGHT-IN COMPONENTS. THE CABINET CARRIES NO ACTIVFIRE LISTING AND WE DO NOT CLAIM ONE.

SOKEI FIRE

Fire hose cabinet manufacturer · sokeifire.com

AUSTRALIA MARKET

STANDARD SIZE DRAWING PACK

TITLE

HYDRANT BOOSTER CABINET - 2900 x 1500 x 800 (3-DOOR, ON 100 mm LEGS)

NOMINAL TRADE SIZE

2900L x 800W x 1500H

DRAWING No.

SK-AU-BC2900-STD

MOUNTING

FLOOR, LEGS

UNITS

mm [inch]

SCALE

1 : 26